BALCONY SCREEN SCHEDULE - BLDG 1				
SCREEN ID	BLDG. NUMBER	LENGTH	HEIGHT	TOTAL COUNT
SC-01	1	1' - 11 1/2"	9' - 1"	3
SC-02	1	2' - 5"	8' - 5 3/4"	4
SC-03	1	2' - 5"	8' - 11 5/8"	54
SC-04	1	2' - 5"	9' - 1"	15
SC-05	1	2' - 5"	9' - 5 3/4"	14
SC-06	1	10' - 11"	8' - 11 5/8"	3
SC-07	1	10' - 11"	9' - 1"	1
SC-08	1	10' - 11"	9' - 5 3/4"	1
SC-09	1	11' - 0 1/4"	8' - 11 5/8"	6
SC-10	1	11' - 0 1/4"	9' - 1"	2
SC-11	1	11' - 0 1/4"	9' - 5 3/4"	2
SC-12	1	11' - 0 5/8"	8' - 11 5/8"	6
SC-13	1	11' - 0 5/8"	9' - 1"	2
SC-14	1	11' - 0 5/8"	9' - 1 3/4"	2
SC-15	1	11' - 4"	8' - 11 5/8"	3
SC-16	1	11' - 4"	9' - 1"	1
SC-17	1	11' - 4"	9' - 5 3/4"	1
SC-18	1	11' - 5"	8' - 11 5/8"	18
SC-19	1	11' - 5"	9' - 1"	6
SC-20	1	11' - 5"	9' - 5 3/4"	6
SC-21	1	11' - 9"	8' - 11 5/8"	9
SC-22	1	11' - 9"	9' - 1"	3
SC-23	1	11' - 9"	9' - 5 3/4"	3
SC-24	1	11' - 9 1/4"	8' - 11 5/8"	18
SC-25	1	11' - 9 1/4"	9' - 1"	6
SC-26	1	11' - 9 1/4"	9' - 5 3/4"	6
SC-27	1	13' - 2"	8' - 11 5/8"	9
SC-28	1	13' - 2"	9' - 1"	3
SC-29	1	13' - 2"	9' - 5 3/4"	3
SC-30	1	15' - 1 1/4"	8' - 11 5/8"	3
SC-31	1	15' - 1 1/4"	9' - 1"	1
SC-32	1	15' - 1 1/4"	9' - 1 3/4"	1
SC-33	1	15' - 9 7/8"	8' - 11 5/8"	3
SC-34	1	15' - 9 7/8"	9' - 1"	1
SC-35	1	15' - 9 7/8"	9' - 1 3/4"	1

BUILDING PLANS

1. REFERENCE ENLARGED BUILDING PLANS FOR ROOM DESIGNATIONS, WALL TYPES, DETAILED DIMENSIONS, DOOR TAGS, WINDOW TAGS, ETC.
2. DIMENSIONS IN PLANS ARE STUD TO STUD, U.N.O.
3. ALL EXTERIOR WALLS ON ALL FLOORS ARE 2 X 6 WOOD STUDS, 6" METAL STUDS, OR 8" METAL STUDS. MASONRY TO BE 6" FROM OUTSIDE FACE OF STUD TO OUTSIDE FACE OF MASONRY, U.N.O.
4. ALL CORRIDOR WALLS ARE 2 X 4 WOOD STUDS 16" O.C. OR 3-5/8" METAL STUDS WITH ONE LAYER OF 5/8" TYPE X GWB ON THE UNIT SIDE, AND TWO LAYERS OF 5/8" TYPE X GWB ON THE CORRIDOR SIDE.
5. SEE STRUCTURAL DRAWINGS FOR LOAD BEARING WALL LOCATIONS, SHEARWALLS, STRAPS, BRACES, MISCELLANEOUS CONNECTION DETAILS & TIE DOWNS.
6. ALL INTERIOR, SINGLE STUD BEARING WALLS ARE TO BE 1 HR. RATED (UL U305 / WALL TYPE 3J). U.N.O. SEE UNIT PLANS AND STRUCTURAL DRAWINGS FOR LOCATIONS.
7. WALLS BETWEEN UNITS & CORRIDORS OR OTHER ADJACENT SPACES ARE TO BE 1 HR. RATED, UL U305 / WALL TYPE 2, OR UL U419 / WALL TYPE 12.
8. TENANT SEPARATION WALLS BETWEEN INDIVIDUAL UNITS ARE TO BE 1 HR. RATED, UL U340 OR 341 / WALL TYPE 1, OR UL U493 / WALL TYPE 11.
9. 2 HR. FIRE WALL ASSEMBLIES VARY BASED ON PLAN LOCATION. CORRIDOR ASSEMBLY TO BE UL U920 / WALL TYPE 6A. ASSEMBLIES BETWEEN UNITS TO BE UL U347 / WALL TYPE 6B.
10. WHERE ENLARGED PLANS ARE INDICATED, SEE ENLARGED PLAN SHEETS FOR WALL TYPES, DIMENSIONS, DOOR TAGS, WINDOW TAGS, AND OTHER DETAIL INFORMATION IN THOSE AREAS.
11. PROVIDE ACCESS PANELS FOR ALL MECHANICAL AND PLUMBING DEVICES CONCEALED IN WALLS OR CEILINGS. PANELS TO BE SIZED & RATED AS REQUIRED.

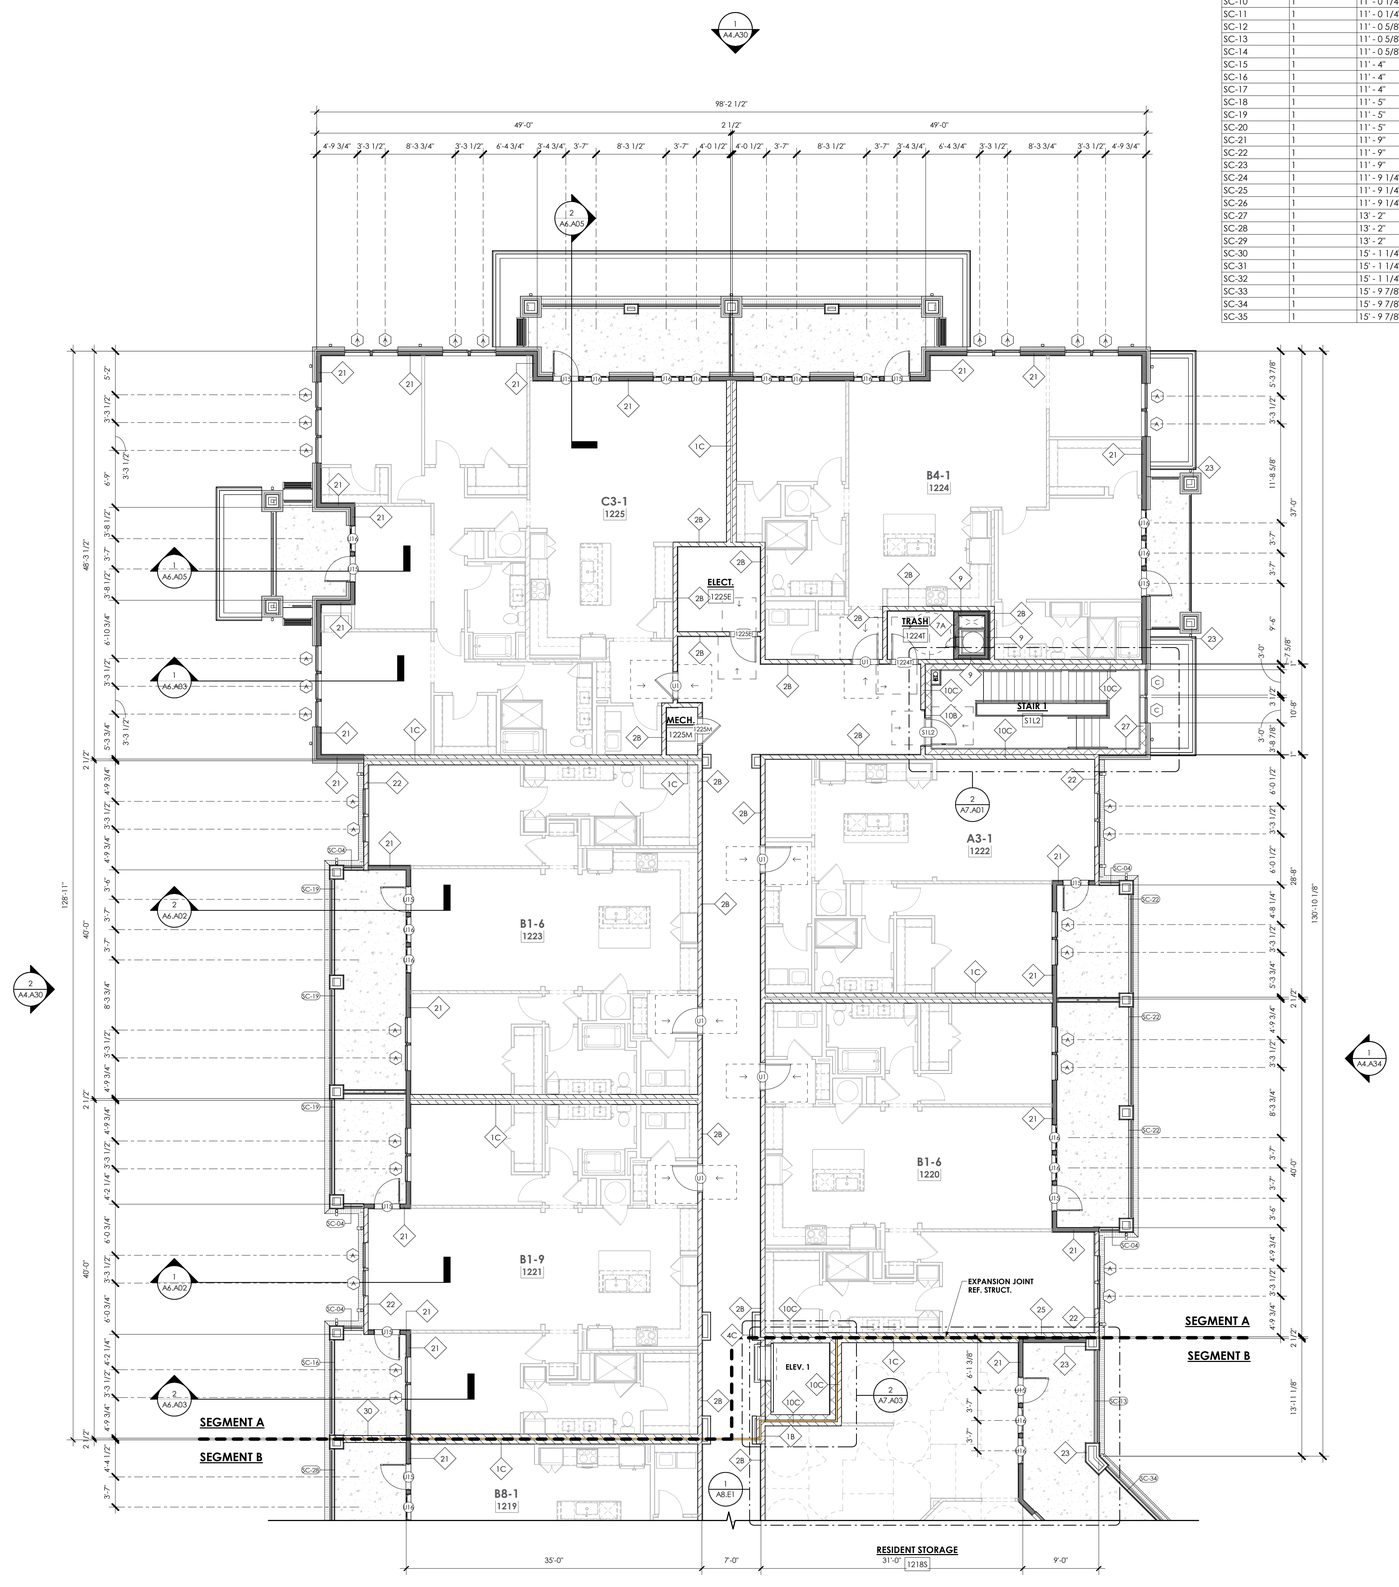

1 BLDG 1 - SEGMENT A - 2ND FLOOR PLAN
1/8" = 1'-0"