
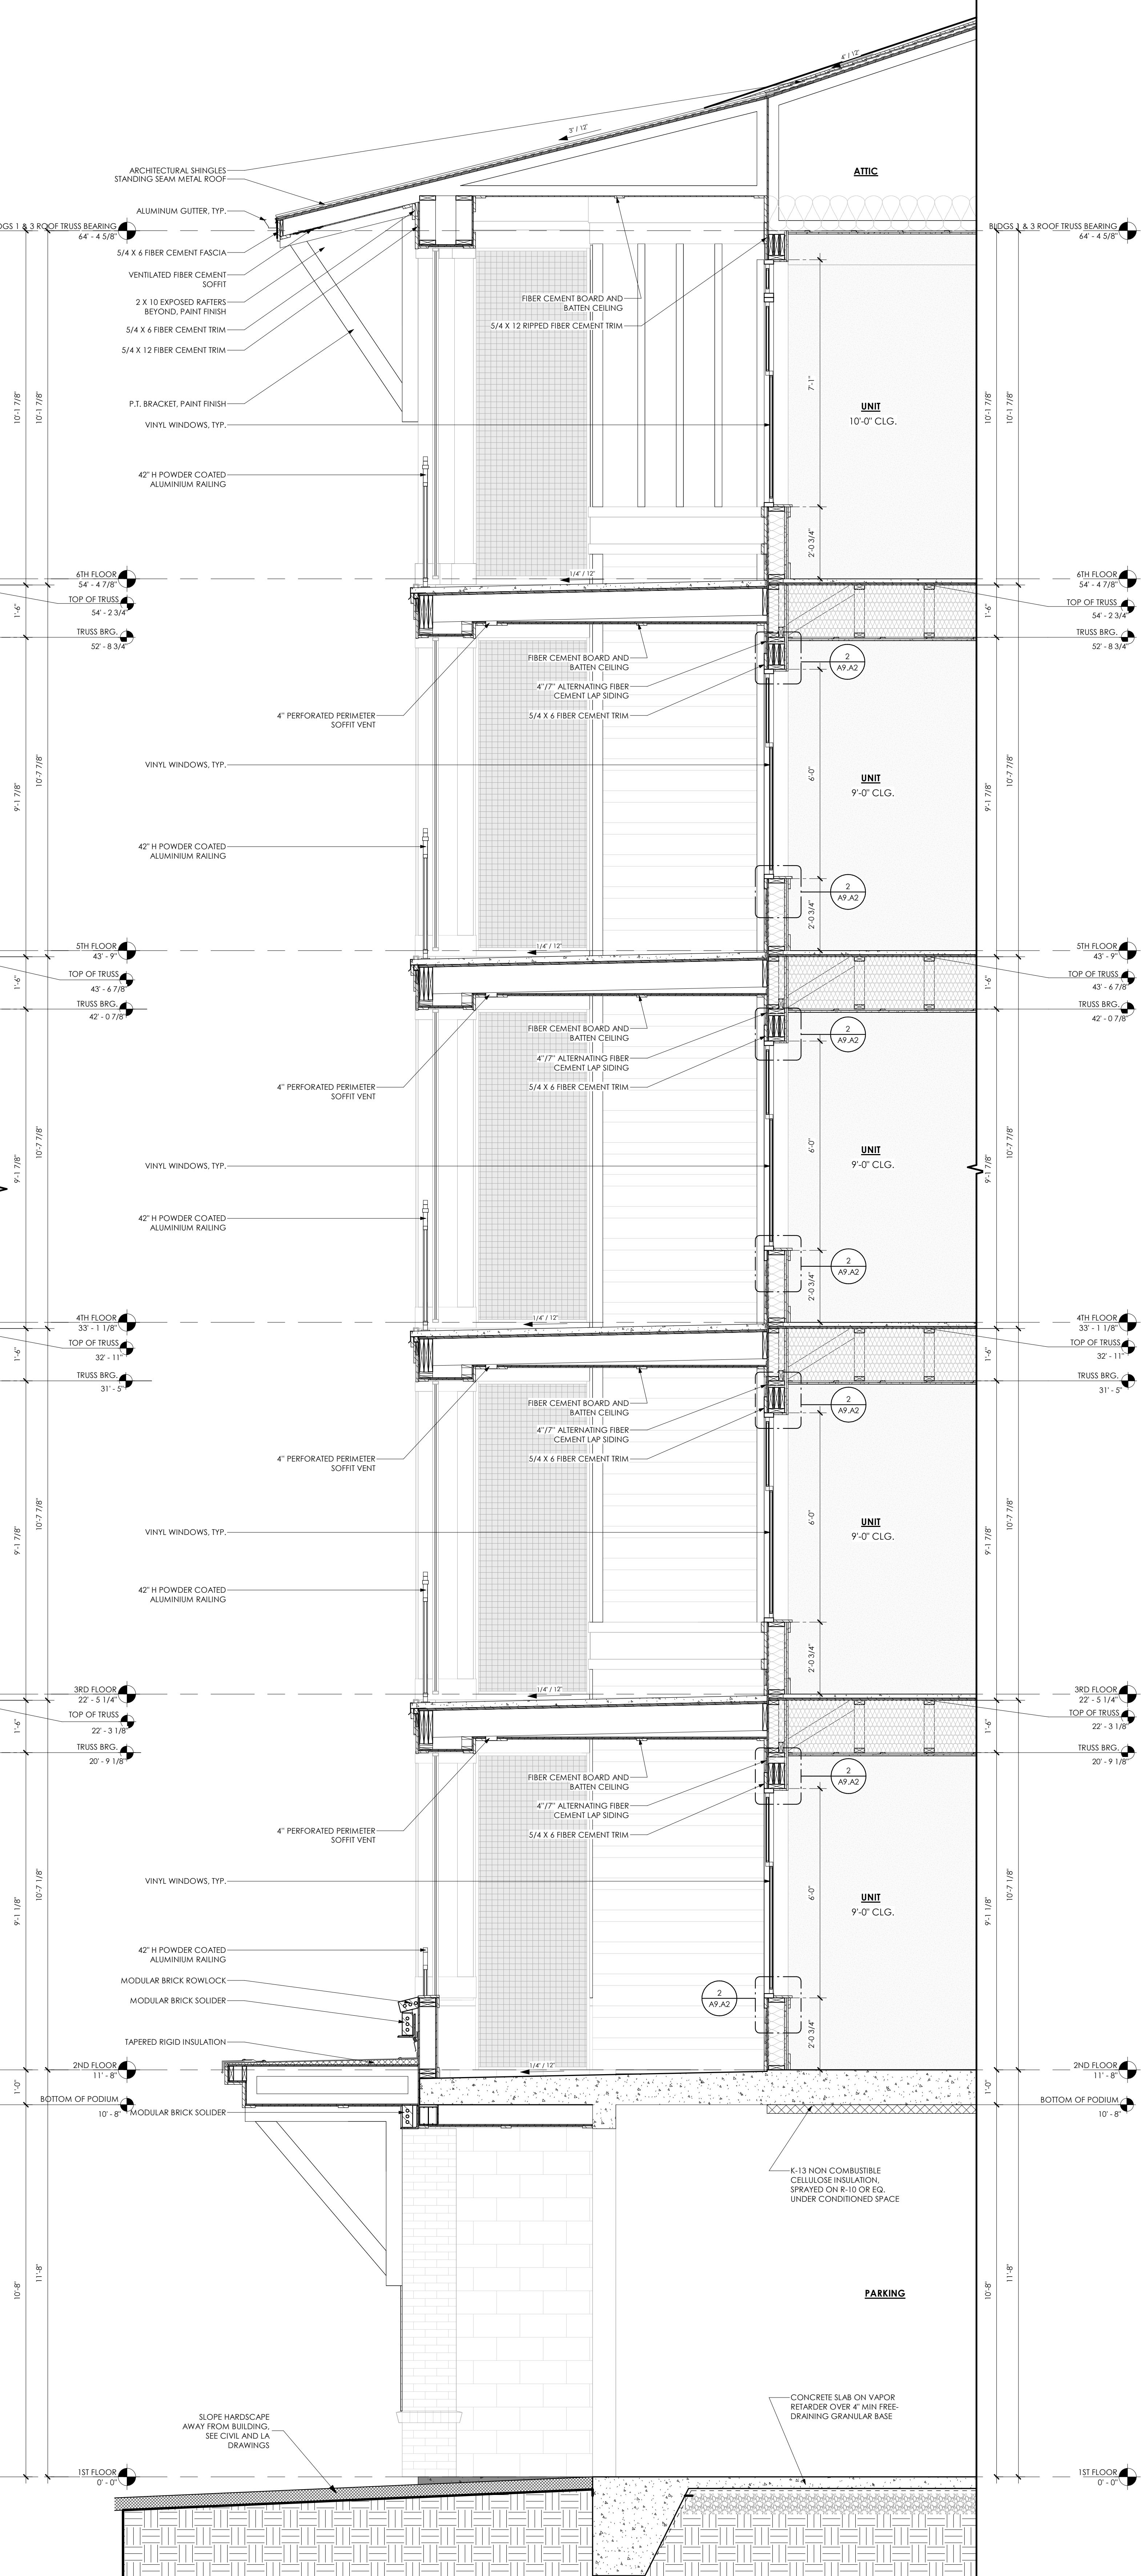


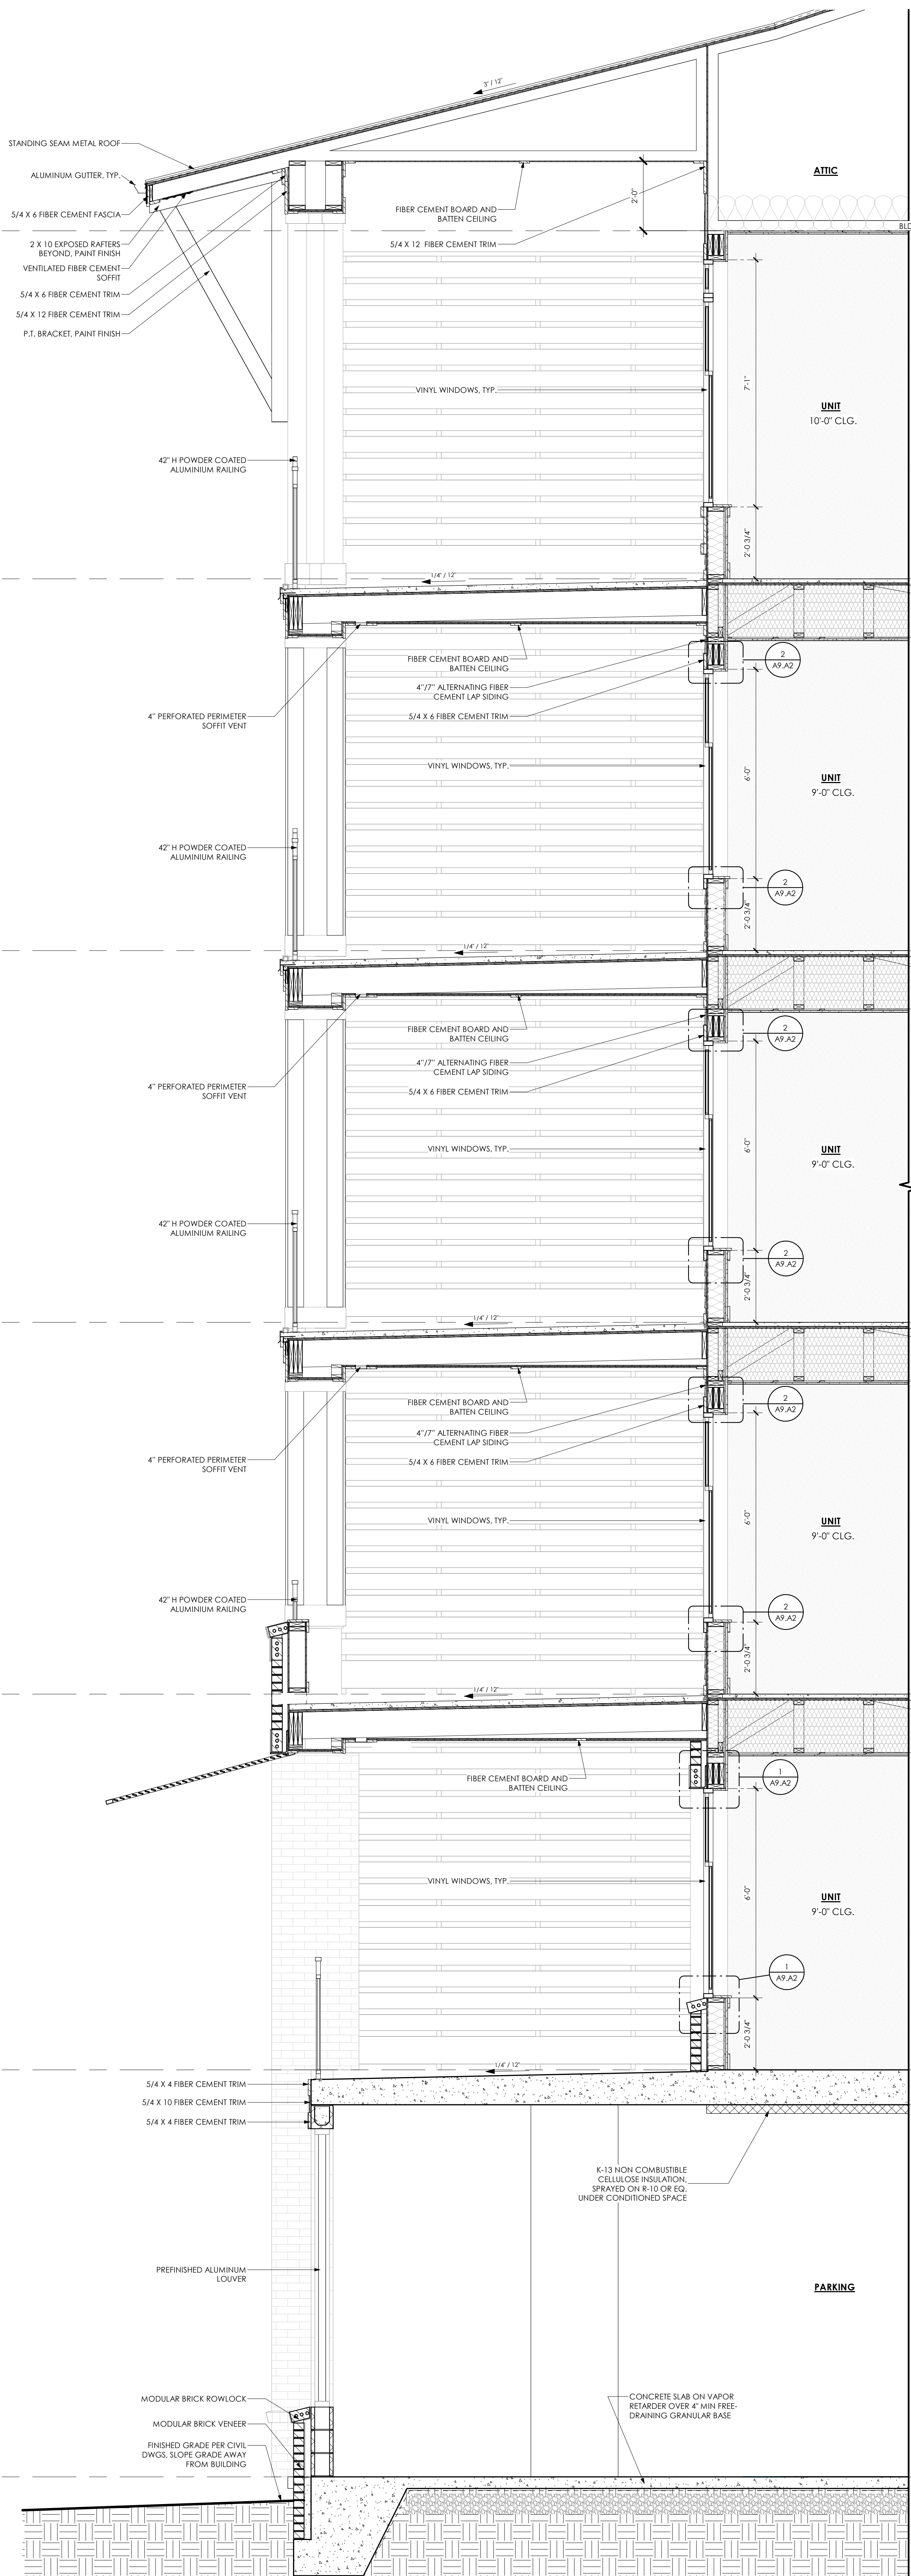

TYPICAL WALL SECTION AT A STORY LOW ROOF AT BALCONIES AT WINDOW AT GARAGE